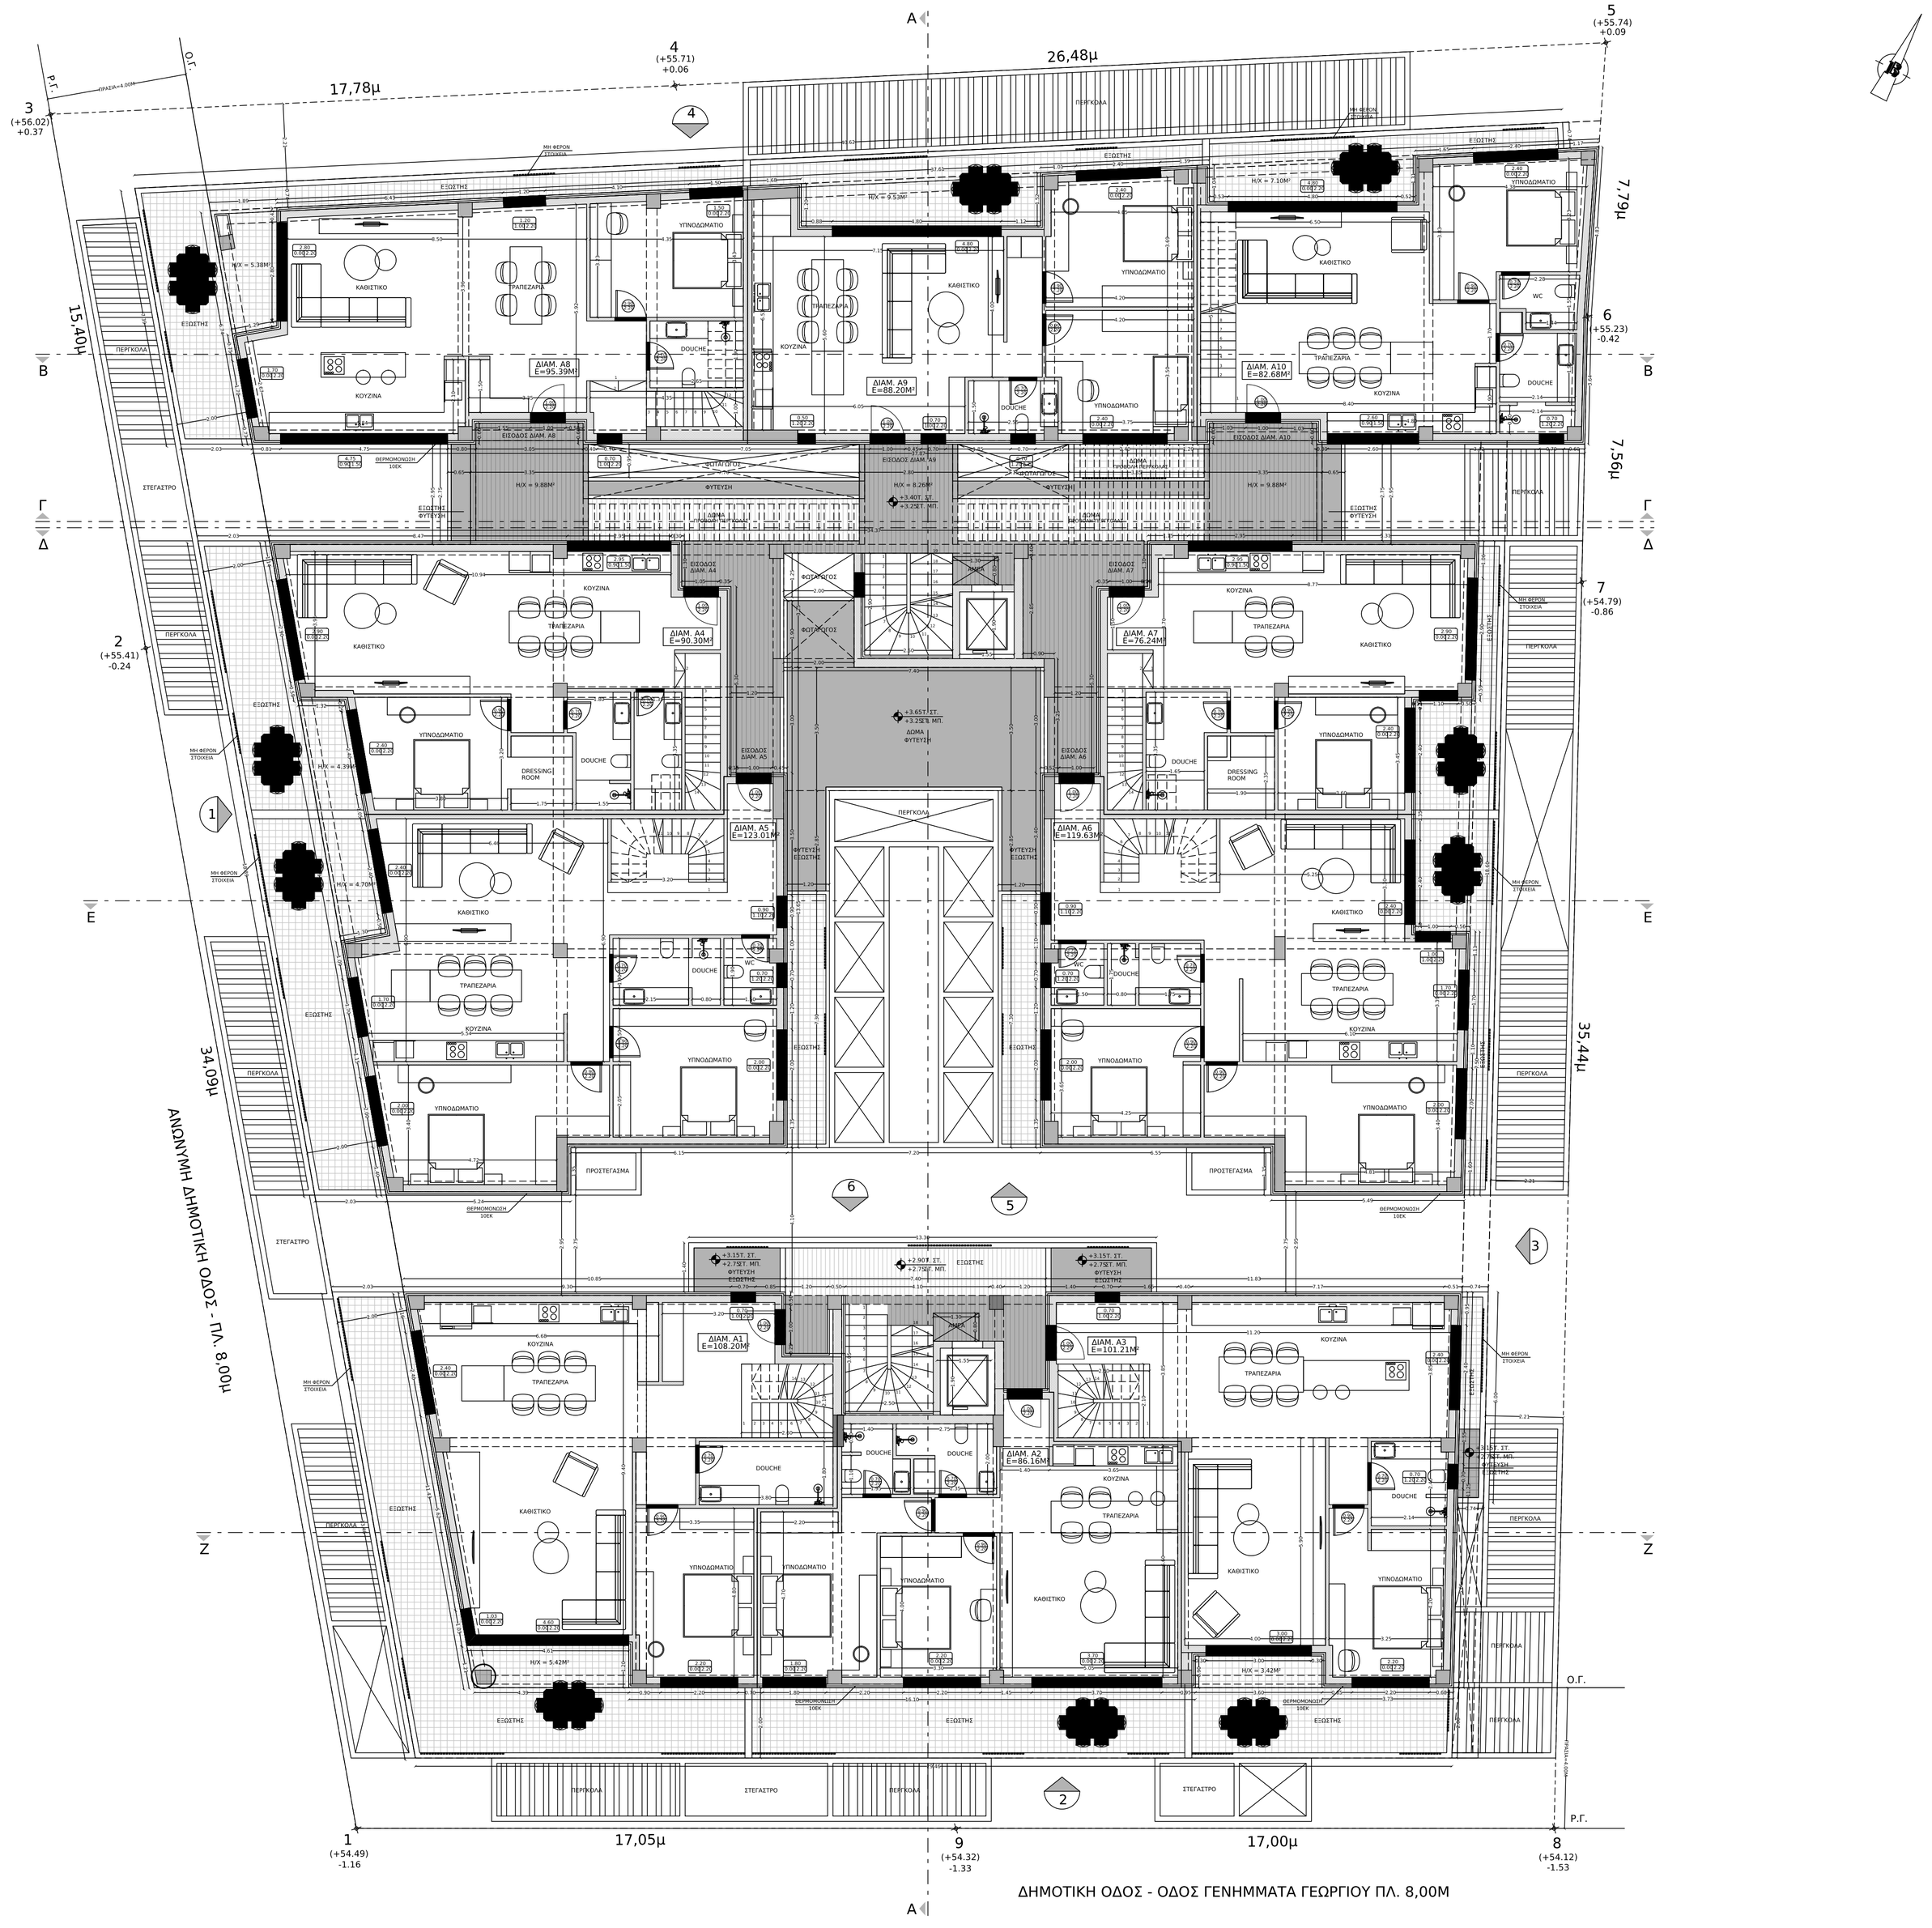ΚΑΤΟΨΗ Α' ΟΡΟΦΟΥ